19m PATROL BOAT
MTU 10V 2000

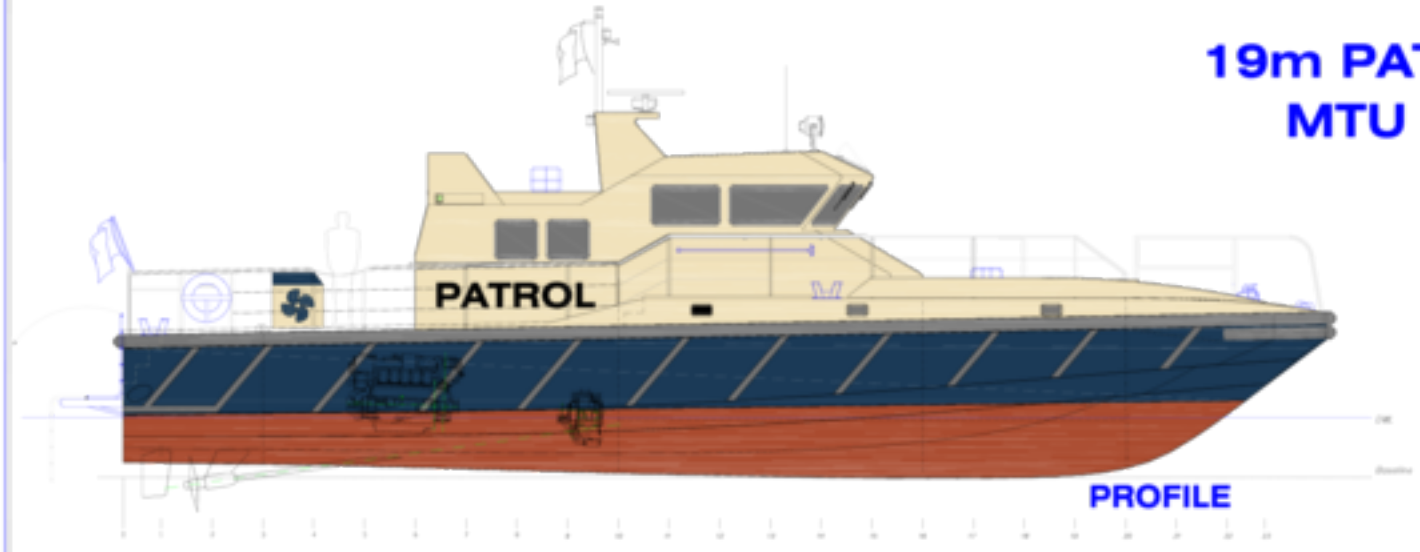

PROFILE

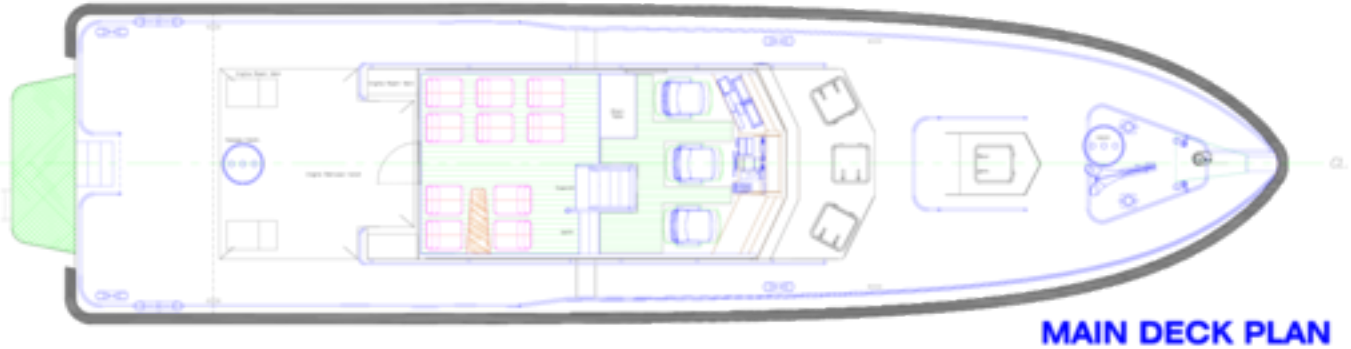

MAIN DECK PLAN

LOWER DECK PLAN

PARTICULARS

Length Overall	20.2m
Length Hull	18.9m
Length Waterline	17.3m
Beam Overall	5.0m
Beam Moulded	4.7m
Draught, approx.	1.5m

ISSUE 02 Contract – 19/04/10

19m PATROL BOAT
GENERAL ARRANGEMENT

Drawing No P19-AMT-SVITZER-GA Scale: 1:40 @ A1 By: AS

ALNMARITEC LTD
Alnmaritec, Willowburn Industrial Estate, Alnwick
Northumberland, NE66 2PQ
Tel. (+44)01665 602917 Fax. (+44)01665 605399
Email: sales@alnmaritec.co.uk

CAMARC DESIGN

©All rights reserved.

Southern Office:
St. Julian's Hall, 68 Brighton Rd
Shoreham, Sussex, BN43 6RD, England, UK
Tel.+44 (0)1273 593096
Fax.+44 (0)1273 593096

Northern Office:
Avenelle, Ballevoid Road, Oban,
Argyll, PA37 1QN, Scotland, UK
Tel.+44 (0)1369 705930
Fax.+44 (0)1369 705718

E-Mail: sales@camarc.com Web: www.camarc.com